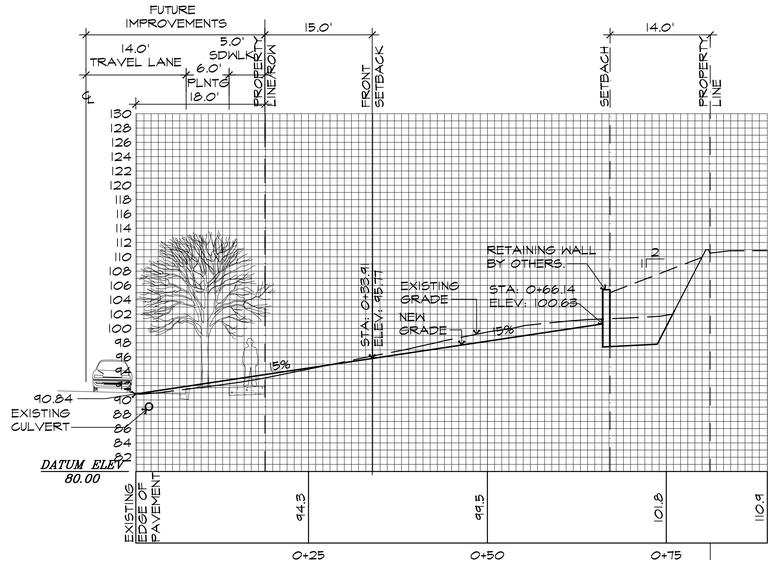

B SHARED DRIVEWAY PROFILE

VERTICAL SCALE: 1" = 10'
HORIZONTAL SCALE: 1" =10'

PRELIMINARY
NOT FOR CONSTRUCTION

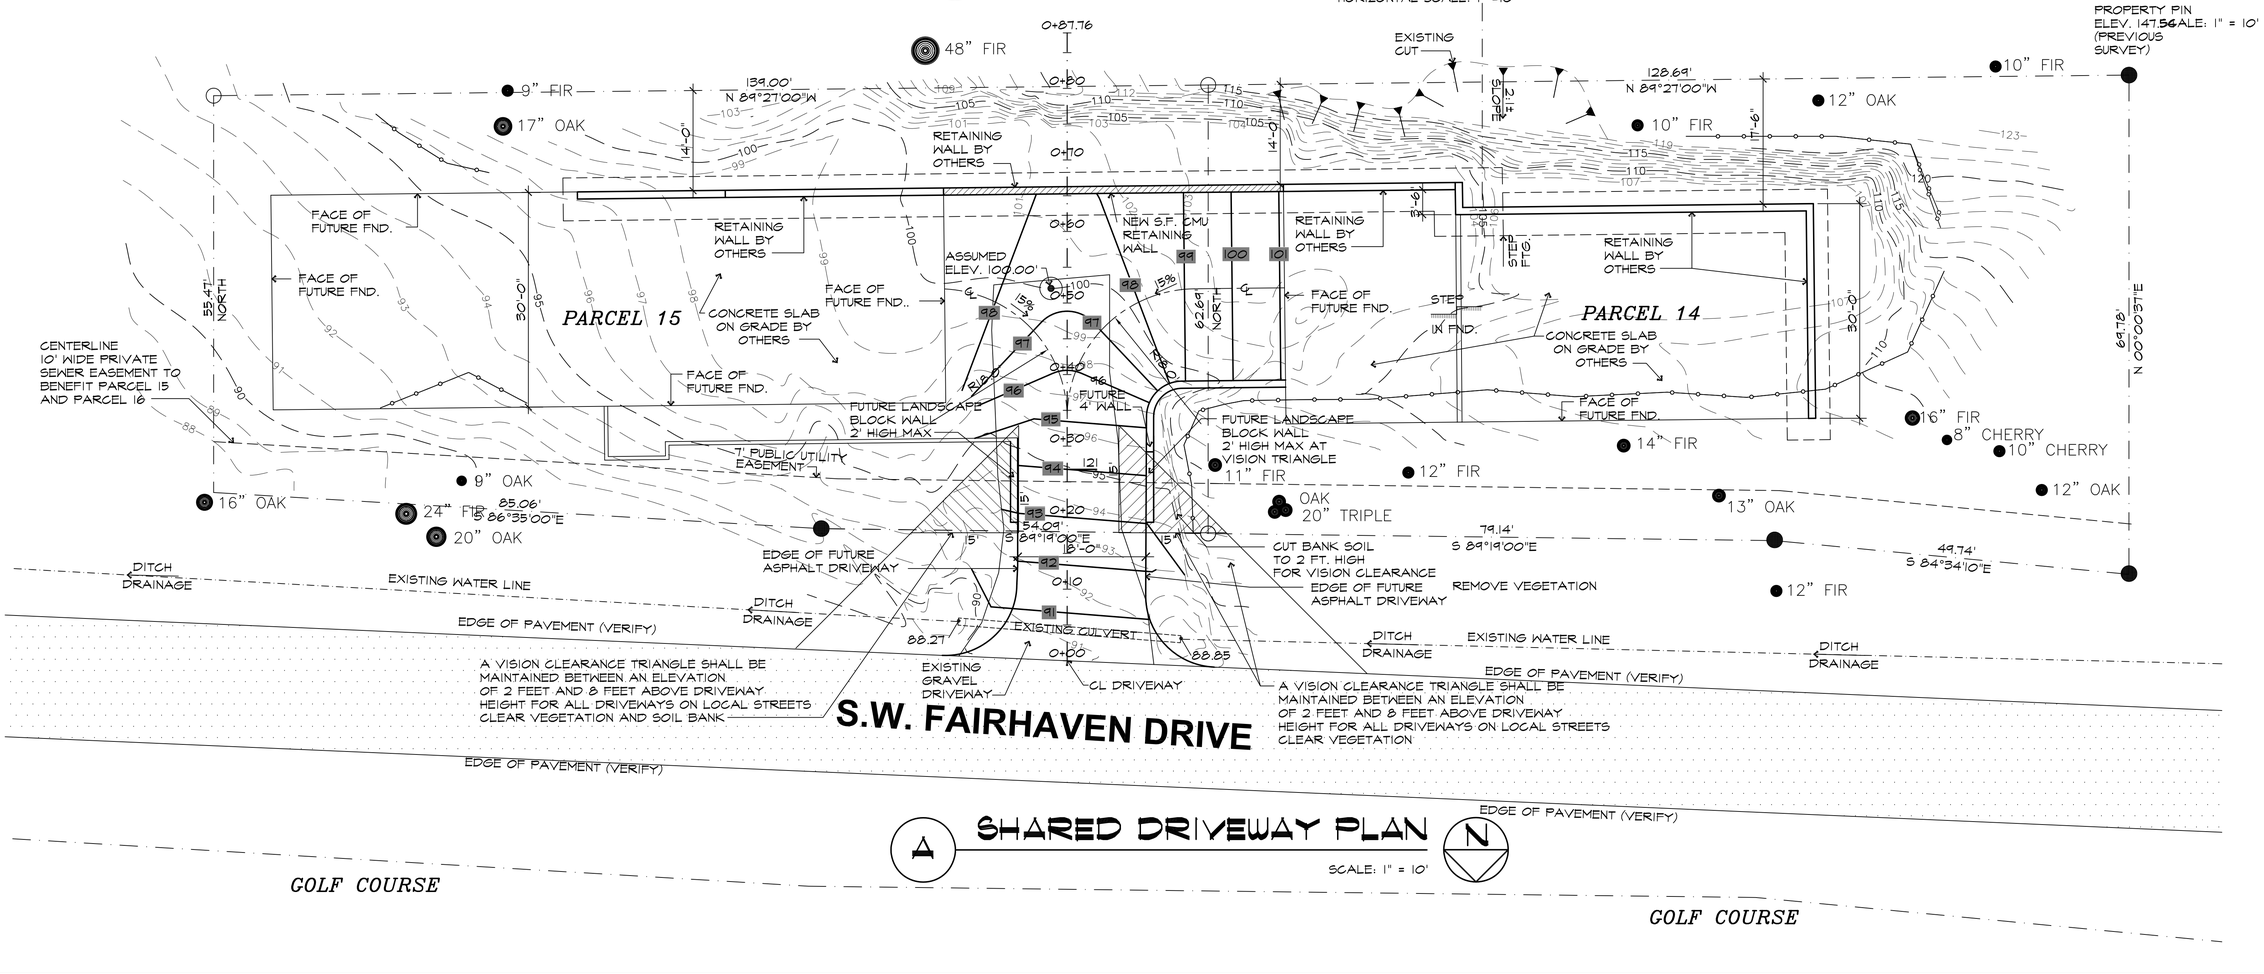

A SHARED DRIVEWAY PLAN

SCALE: 1" = 10'

N

REVISIONS	BY

REVISED DRIVEWAY DESIGN

SW FAIRHAVEN DR, PARCELS 14 & 15
CORVALLIS, OREGON

SHARED DRIVEWAY PLAN AND PROFILE

CASCADE DESIGN GROUP, INC.
P.O. BOX 1617, CORVALLIS, OR 97339
TEL.: (541)753-4417 FAX: (541)753-9422

DATE	3-38-07
SCALE	AS SHOWN
DRAWN	WEB
SHEET	C1.0